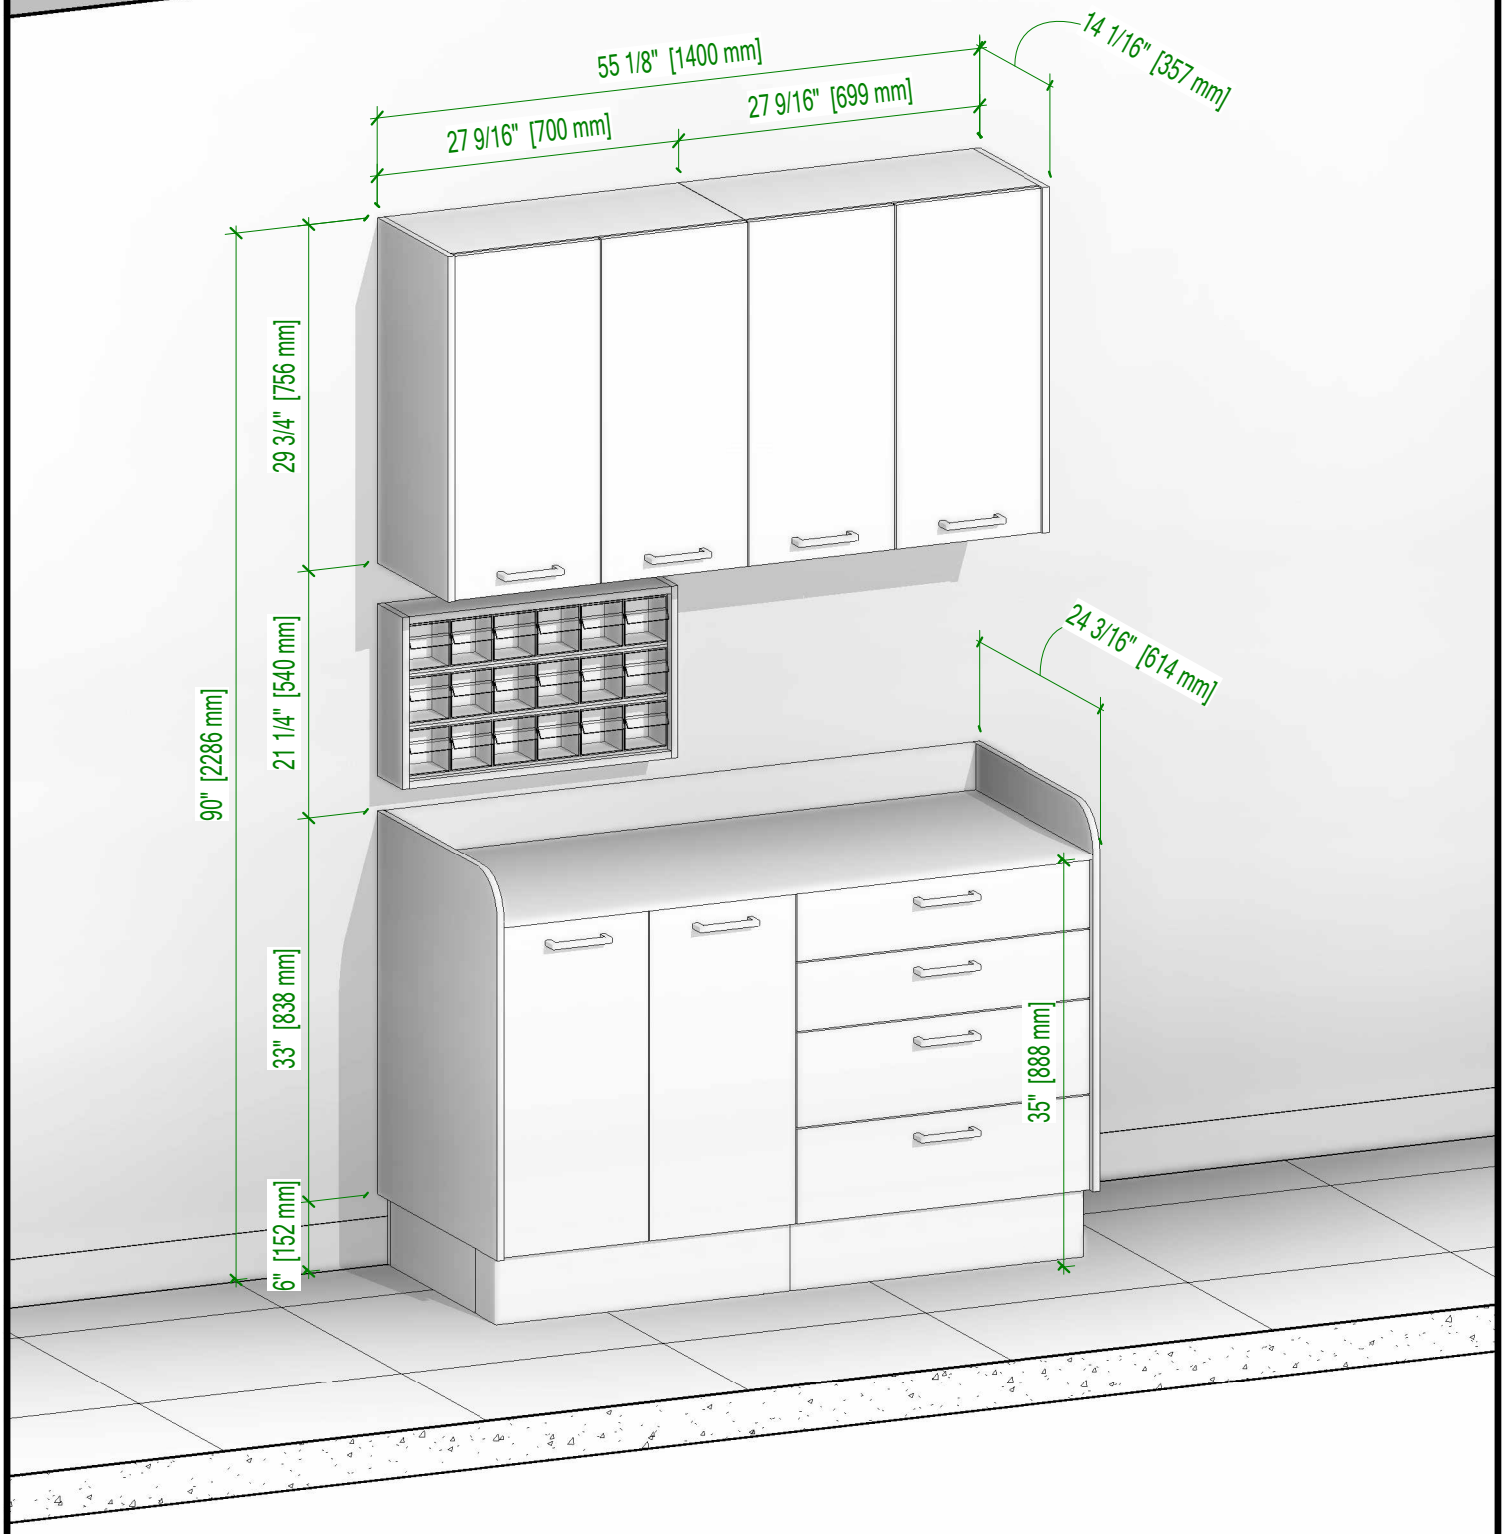

NOVA Solutions Inc.
217-342-7070
sales@novasolutionsinc.com

Sales Drawing

Prepared for: NOVA Solutions Inc.

LINEA

Project	STERILIZATION CENTER	**S-1**
Item #	ALSTR 00197	
Drawn by: Justin Martin	Date: 04/10/24	Rev: 1

4/11/2025 10:52:18 PM